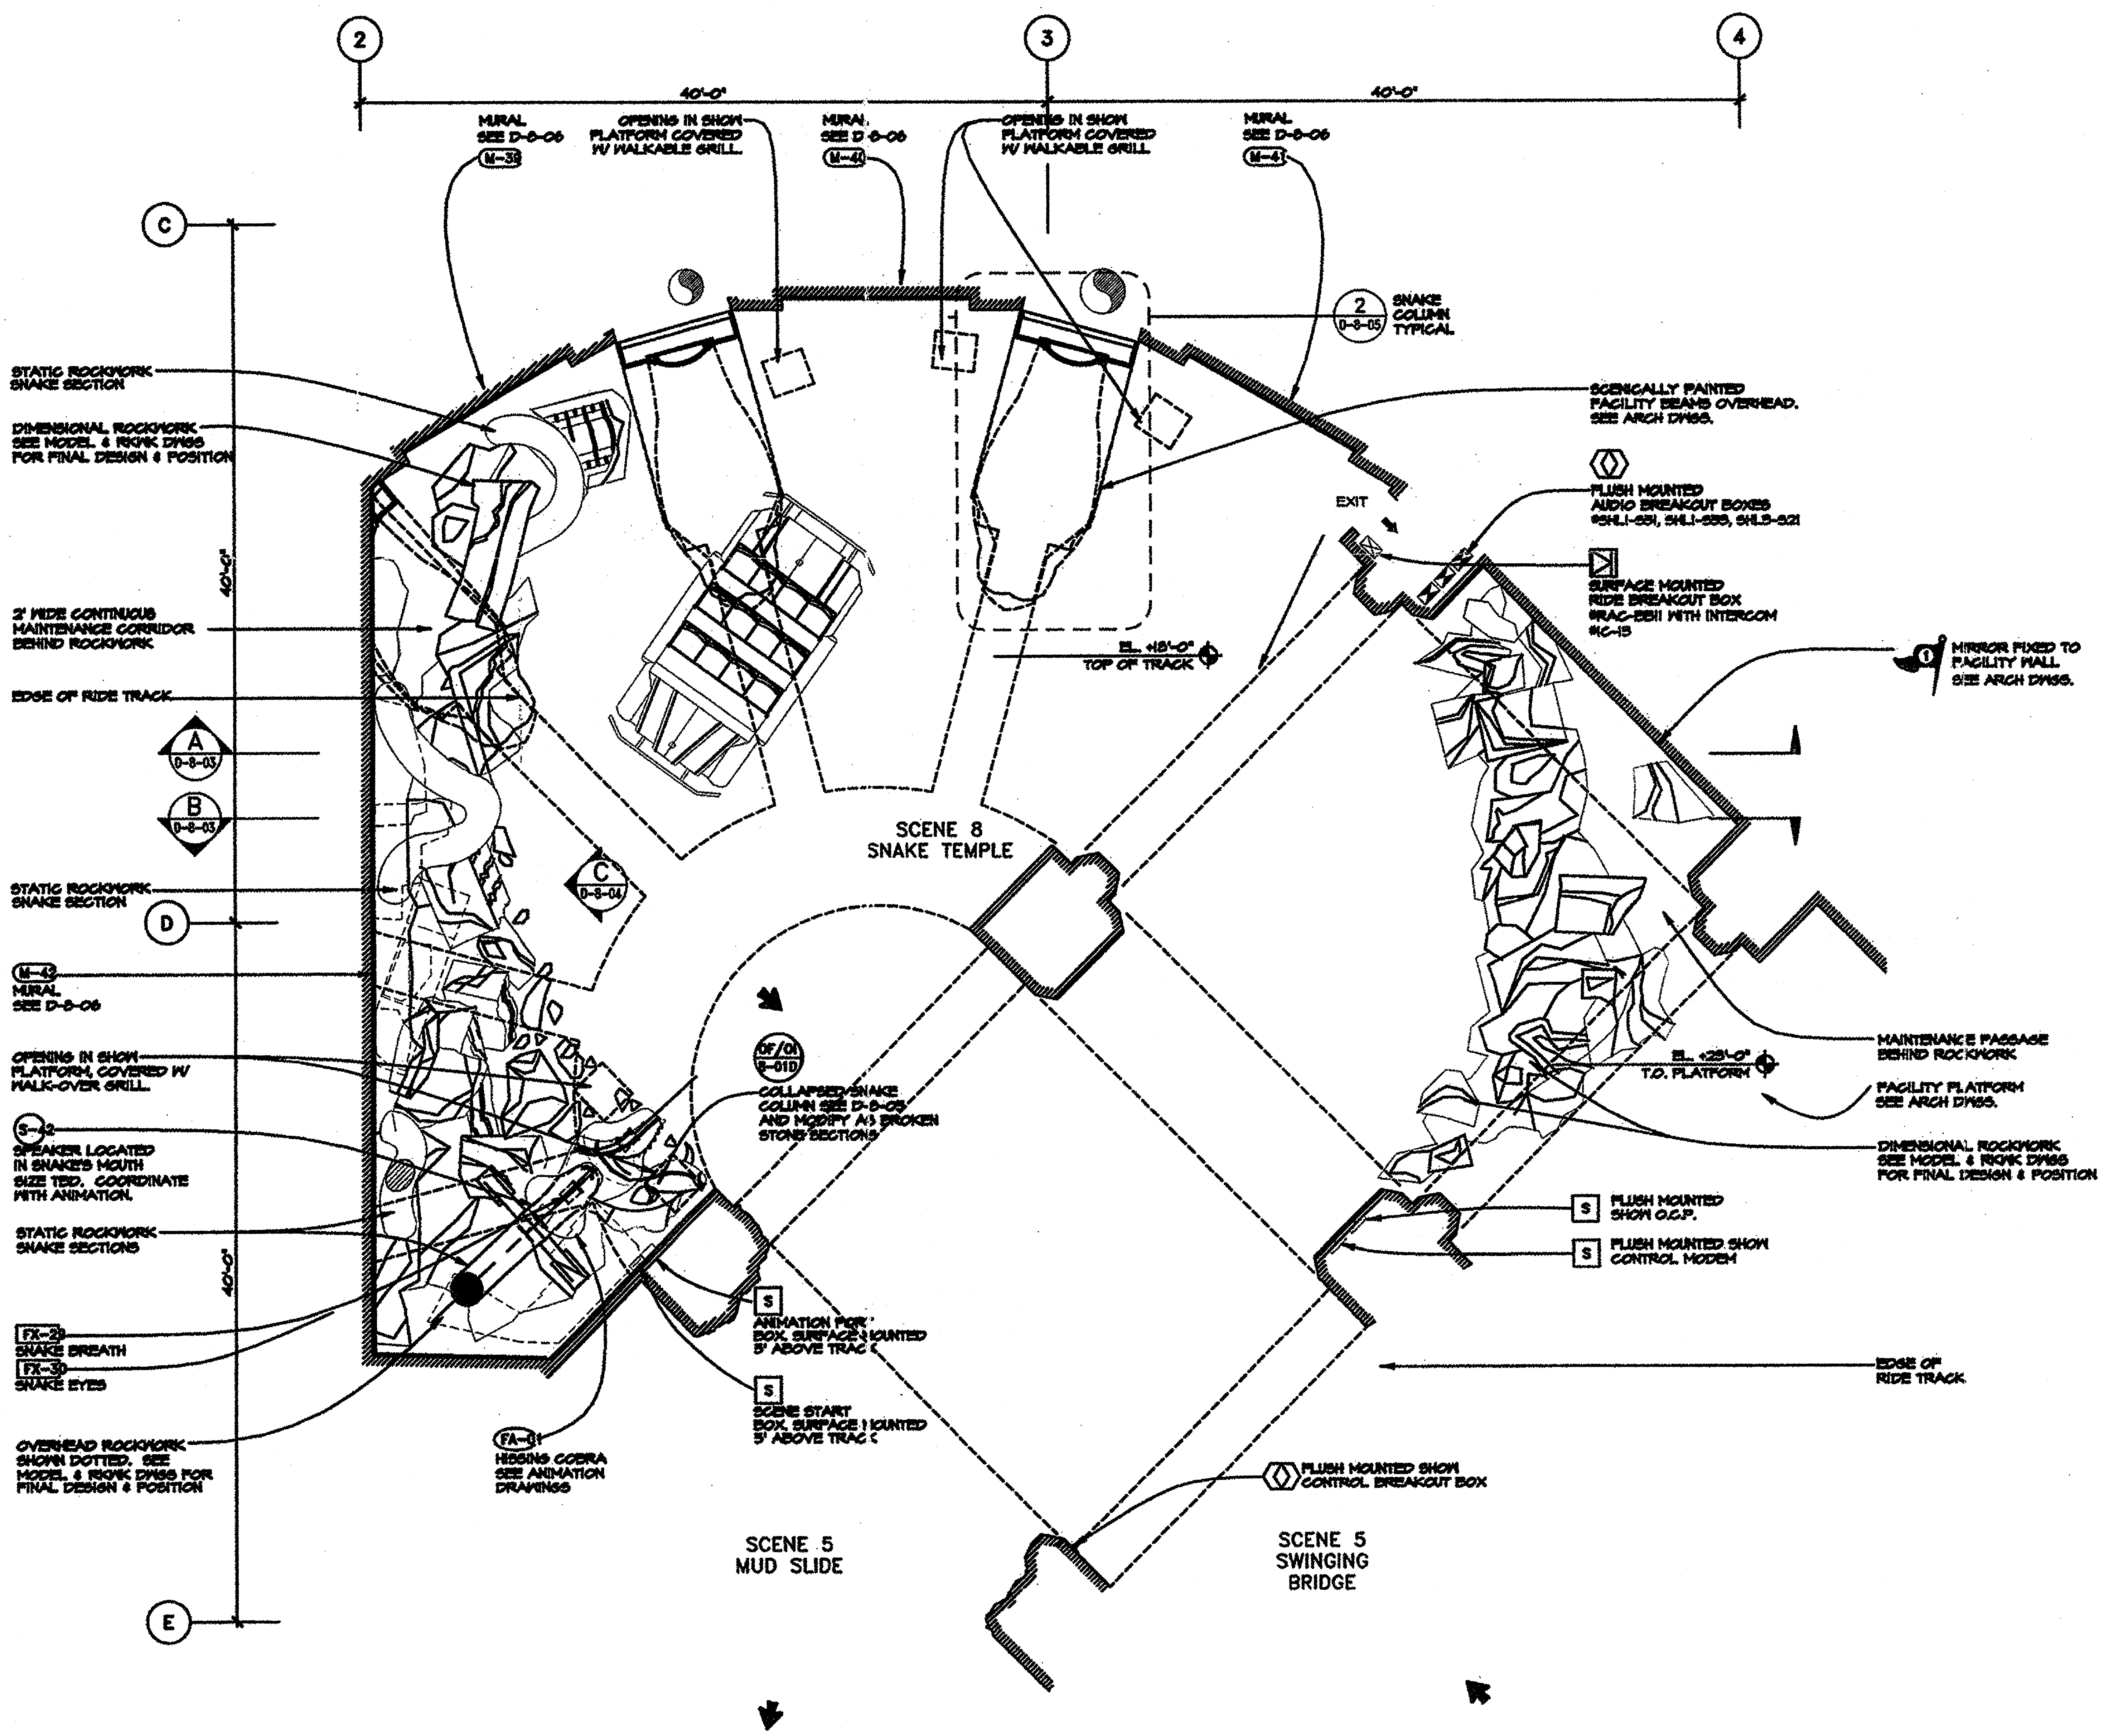


FLOOR PLAN: SNAKE TEMPLE

SCALE: 1/4" = 1'-0"

SCENE 8

D-102 | D-8-01

FIELD FLAG NOTES:


(1) MIRROR SEAMS REQUIRES MASKING.

NOTES:

- TRACK EDGES SHOWN TO INDICATE VEHICLE CLEARANCE REQUIREMENTS. REFER TO FACILITY AND RIDE DRAWINGS FOR TRACK INFORMATION AND DESIGN.
- ROCKWORK DELINEATION ON SHOW SET DRAWINGS IS TO BE USED SOELY FOR THE PURPOSE OF EQUIPMENT PLACEMENT AND SHOW COORDINATION. REFER TO MODEL AND ROCKWORK PACKAGE FOR ACTUAL ROCKWORK.

GENERAL NOTES:

- SHOW SET DRAWINGS SERVE AS A COORDINATION TOOL DESCRIBING THE FORM AND DESIGN OF THE SHOW. FINAL FINISH AND CHARACTER IS DETERMINED BY THE ART DIRECTOR.
- REFER TO MODEL AND ILLUSTRATIONS FOR GENERAL ART DIRECTION AND INTENT (CHARACTER AND THEMING).
- REFER TO FACILITY DRAWINGS FOR CURRENT STRUCTURAL AND ARCHITECTURAL INFORMATION.

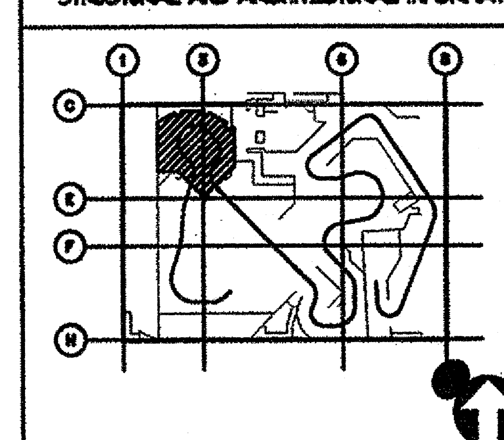

KEY PLAN: UPPER LEVEL

SCALE: NONE

ISSUE NO.	DATE	ISSUED FOR
1	9/24/93	95% RELEASE FOR PRODUCTION
2	12/10/93	FACILITY COMPLETION PACKAGE
3		
4		
5		
6		
7		
8		
9		

REV. NO.	DATE	DESCRIPTION OF REVISIONS

NOTICES:

THE DATA IN THIS DOCUMENT INCORPORATE PROPRIETARY RIGHTS OF WALT DISNEY IMAGINEERING, 1401 FLOWER STREET, GLENDALE, CALIFORNIA 91221-5020. ANY PARTY ACCEPTING THIS DOCUMENT DOES SO IN CONFIDENCE AND AGREES THAT IT SHALL NOT BE DUPLICATED, IN WHOLE OR IN PART, NOR DISCLOSED TO OTHERS, WITHOUT THE WRITTEN CONSENT OF WALT DISNEY IMAGINEERING.

CONTRACTOR SHALL VERIFY ALL CONDITIONS ON JOB SITE & NOTIFY THE PROJECT ENGINEER OF ANY VARIATIONS FROM DIMENSIONS SHOWN ON THESE DRAWINGS BEFORE PROCEEDING WITH ANY CONSTRUCTION.

KEY PERSONS AND APPROVALS

PROJECT MANAGER: DAVID TODD	DRAWN: CLAPPERTON
FACILITY DESIGN MANAGER: VAL USLE	CHECKED:
PROJECT SHOW PRODUCER: SUSAN BONDS	APPROVED:
PROJECT SHOW SET DESIGNER: DAVID EDMINSTER	DATE: 11/12/93 — E.F. NO.: D-8-01

Walt Disney Imagineering

1401 Flower Street
Glendale, CA 91221-5020
(818) 544-6500

PROJECT DESIGNED FOR:

Disneyland®

ANAHEIM, CALIFORNIA

PROJECT AREA: ADVENTURELAND

UNIT NAME: INDIANA JONES EXPEDITIONS

W.B.S. NO.:

SHEET TITLE: SCENE 8: FLOOR PLAN THE SNAKE TEMPLE

PHASE: CD

PROJECT CODE NUMBER:

DRAWING NO.: D-8-01

REVISION NO.: △

NAME: P:\SHARED\INDY\AF\DD\WF\SC8\D-8-01.DWG DATE: DEC 08, 1993 TIME: 8:58 AM